Sharon Tucker
Mayor

CONSTRUCTION COMING TO AN AREA NEAR YOU

Res NO: 0651A

Good News.

We are making repairs or improvements in your area.

Here are the details to let you know what is being done.

Project location: 1. - Paulding Rd: Fairfield to Noll. 2. – Fairfield: Candlelite Ct to W. Belmont

Project description: Paulding Rd Improvements, new route walks on Fairfield west side.

Traffic details: Paulding will be closed to thru traffic @ various times throughout the project starting 9/2/2025, please seek alternative routes and follow all speed limits & detours.

Approximate start of project: September 2025 **Target Date:** November 2026

Project cost (estimate): $5,100,000 **Contractor/contact information:** Milestone Contractors LP

Remember to always drive carefully around a construction zone.



If you have questions, please contact:

FW PUBLIC WORKS
Transportation Engineering

Christian Harmeyer
Project Manager

Fort Wayne
One Call to City Hall
dial 311

CITIZENS SQUARE
200 East Berry Street | Suite 210
Fort Wayne, IN | 46802
Phone (260) 427-1057
christian.harmeyer@cityoffortwayne.org



Meet the Contractor Information:

Date: August 20th, 2025 **Location:** Allen County Public Library - Shawnee

Time: 5:30 PM – 6:30 PM **Location Address:** 5600 Noll Ave, Fort Wayne, IN 46806

99.007 UNAUTHORIZED REMOVAL OF BARRIERS AND BARRICADES.

Hereafter whenever the Board of Public Works of the city shall place or cause to be placed any barrier or barricade in or upon any public street, alley, or sidewalk in the city because of any repairs or improvements to such street, alley, or sidewalk, or because of any excavation made therein for public improvement, it shall be unlawful for any person to remove or destroy such barrier or barricade, or to drive any vehicle upon the street, alley or sidewalk, or walk or run upon the same.

('74 Code, 25-18) (Ord. 2330, passed - -) Penalty, see 99.999

99.999 PENALTY.

Whoever violates any of the provisions of this chapter, for which no specific penalty is otherwise provided, shall, upon conviction thereof, pay a fine of not more than $2,500. Each day any violation of this code or of any ordinance shall continue shall constitute a separate offense. In all cases where the same offense may be made punishable, or may be created by different clauses or sections of the ordinances of the city, the City Attorney may elect under which to proceed, but not more than one recovery shall be had against the same person for the same offense.

Garbage/Recycle pickup

It is recommended that residents place a piece of tape with their address on the lid to help identify their carts. We recommend setting out carts the night before collection. Trucks will try to service the construction area first thing in the mornings by 6 am before construction starts. In the event a resident has a disability and cannot move their cart outside the construction area, please contact the Solid Waste Dept. at 427-1345 for assistance.

CONSTRUCTION COMING TO AN AREA NEAR YOU

In accordance with the Americans with Disabilities Act (ADA), the City of Fort Wayne will make reasonable accommodations to people with disabilities. Any person with special needs should contact the ADA Coordinator, Heather VanWagner at 260-427-1176 at least 72 hours before the scheduled meeting to discuss the necessary special accommodations.

Guidelines for the success of your new grass.

- Keep the new seeded area moist (not wet). Water 15 to 20 minutes each day, when needed for best germination. Backfill behind curbs and walks is typically not complete until the end of a project.
- Do not use pre-emergent fertilizer, as this may hinder the new grass development.
- There may be weeds coming up with the new grass. This is to be expected. After several cuttings the new grass should start taking over.
- After 4-6 weeks, you may fertilize your new grass when you would normally do the rest of your lawn.
- Start mowing when the seedlings are high enough to cut. Mow when the surface is fairly dry to prevent rutting and pulling out seedlings with muddy wheels. Mow frequently to reduce weed competition.
- Mulch should be left in place and allowed to decompose. Premature removal of mulch may affect the ability of new grass to mature.

With your help and cooperation, the disturbed area will be back to normal in no time. Please feel free to contact 427-5787 if you have any questions or comments.

FW PUBLIC WORKS
Transportation Engineering
In Your Neighborhood

FW PUBLIC WORKS
Traffic Engineering
In Your Neighborhood

FORT WAYNE
TRANSPORTATION ENGINEERING

PAULDING ROAD IMPROVEMENTS
(CONCRETE ALTERNATIVE)

W.O. 0651A

MAYOR

HONORABLE SHARON TUCKER

BOARD OF PUBLIC WORKS

SHAN R. GUNAWARDENA, CHAIRMAN
KUMAR MENON, MEMBER
CHRIS GUERRERO, MEMBER

COMMON COUNCIL REPRESENTATIVE

PAUL ENSLEY, DISTRICT 1
RUSS JEHL, DISTRICT 2
NATHAN HARTMAN, DISTRICT 3
DR. SCOTT MYERS, DISTRICT 4
GEOFF PADDOCK, DISTRICT 5
ROHLI BOOKER, DISTRICT 6
MICHELLE CHAMBERS, AT LARGE
THOMAS FREISTROFFER, AT LARGE
MARTIN BENDER, AT LARGE

TRANSPORTATION ENGINEERING


PATRICK W. ZAHARAKO, P.E.
CITY ENGINEER

MATTHEW W. GRAY
MANAGER, TRANSPORTATION ENGINEERING

CHRISTIAN HARMEYER
PROJECT MANAGER


REX REYNOLDS
CADD TECHNICIAN

JAMES REITZ
DESIGNER / ASSISANT TRAFFIC ENGINEER

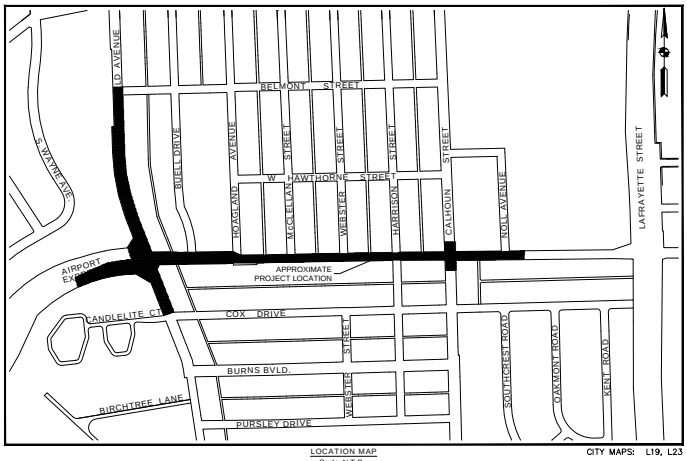

LOCATION MAP
Scale: N.T.S.

CITY MAPS: L19, L23

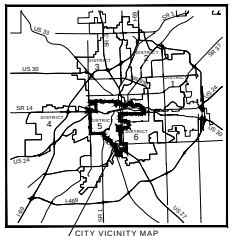

APPROXIMATE PROJECT LOCATION

CITY VICINITY MAP
Scale: N.T.S.

INDEX

1	TITLE
2-8	MAINTENCE OF TRAFFIC/ DETOUR ROUTE PLANS
9-11	PLAN & PROFILE LINE "PR-A"
12-15	PLAN & PROFILE LINE "B" & "PR-B"
16-17	PAVEMENT MARKING PLANS
18-19	CROSS SECTIONS LINE "PR-A"
20-28	CROSS SECTIONS LINE "B" & "PR-B"
29	STRUCTURE DATA
30	TYPICAL CROSS SECTIONS
31-34	DETAILS
35	SPOT ELEVATIONS
36-37	SIGNALIZATION PLANS
39-40	LIGHTING PLAN
41-48	ROAD ARTWORK PLANS

Indiana 811
Know what's below. Call before you dig.

SHEET PREPARED BY:
CITY OF FORT WAYNE TRANSPORTATION ENGINEERING
CITIZENS SQUARE
200 E. BERRY ST., STE 210
FORT WAYNE, IN 46802

PAULDING ROAD IMPROVEMENTS

PREPARED FOR:
FORT WAYNE TRANSPORTATION ENGINEERING
CITIZENS SQUARE
200 E. BERRY ST., STE 210
FORT WAYNE, IN 46802

100% PLANS
FOR BIDDING PURPOSES

APPROVED BY:
DATE:

CERTIFIED BY:
DATE:

W.O. NO: 0651A

SURVEYED BY: JIM DEARMOND
DRAWN BY: REX REYNOLDS
DESIGNED BY: CHRISTIAN HARMEYER
CHECKED BY: MATT GRAY
APPROVED BY: PATRICK ZAHARAKO
DATE:
SHEET TITLE: TITLE

G-001-01
SHEET 1 OF 53

SHEET 1 of 48