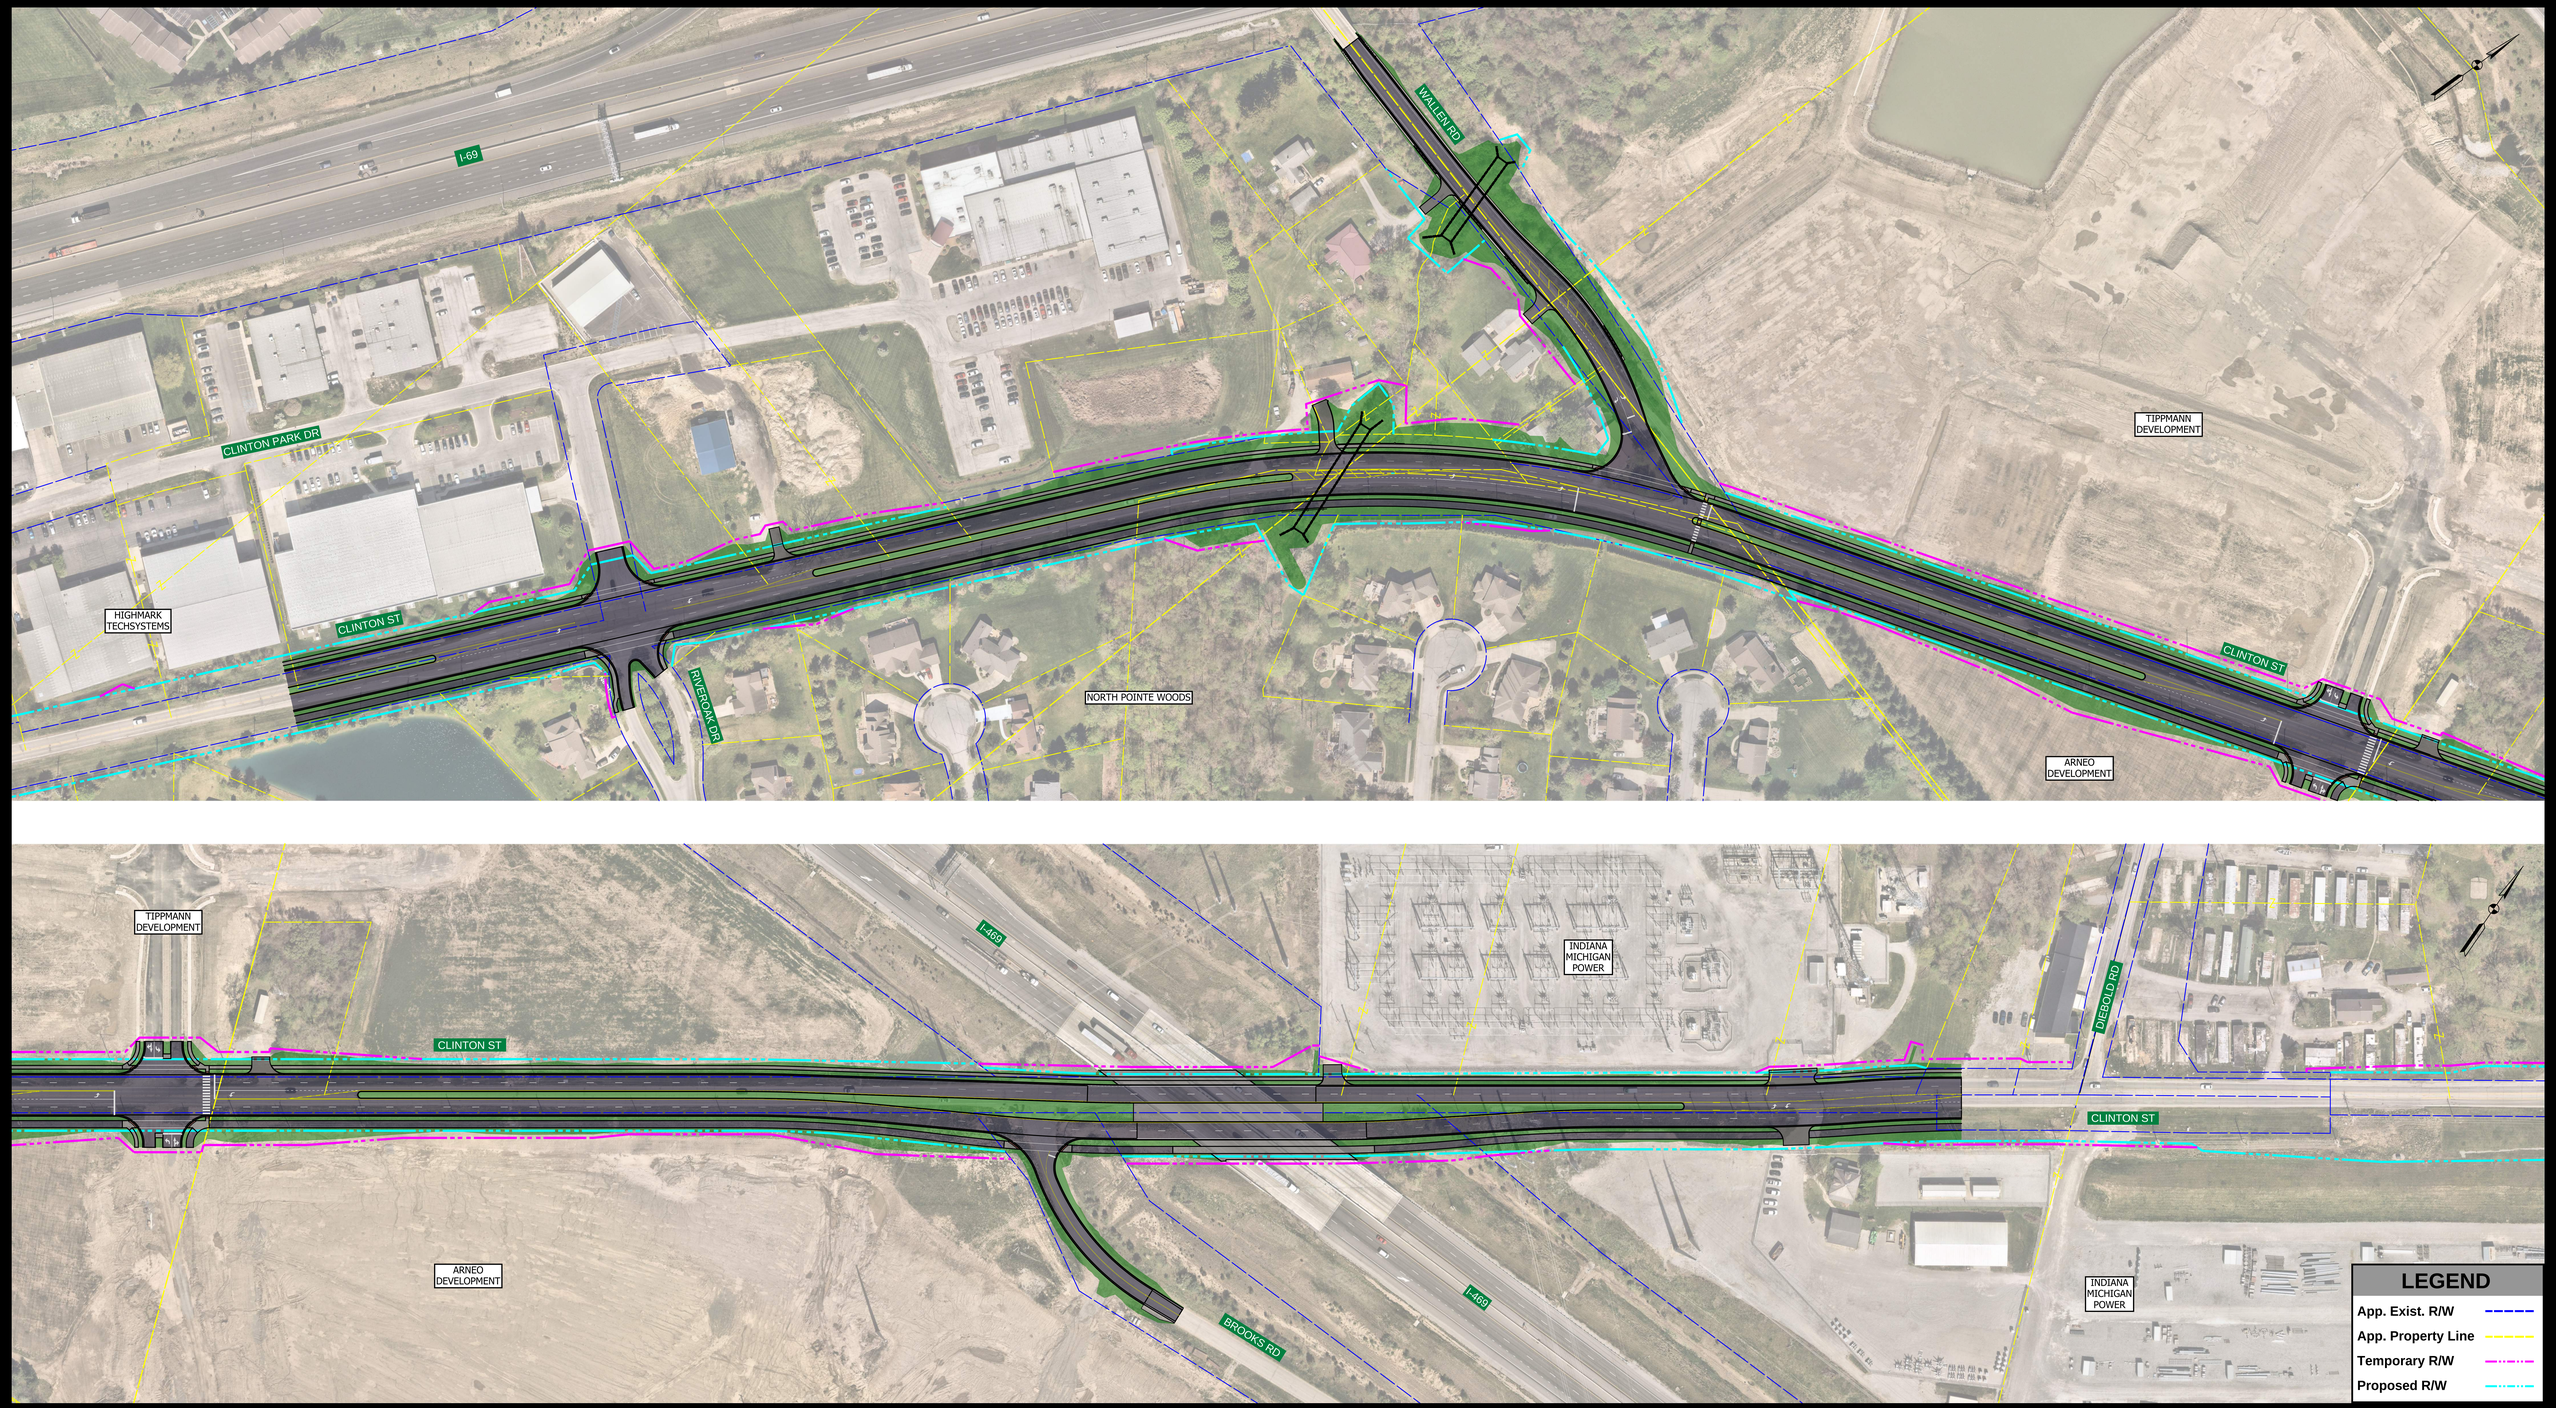


CLINTON STREET IMPROVEMENTS - PHASE 1

DES. NO. 2300719 - RIVEROAK DRIVE TO DIEBOLD ROAD